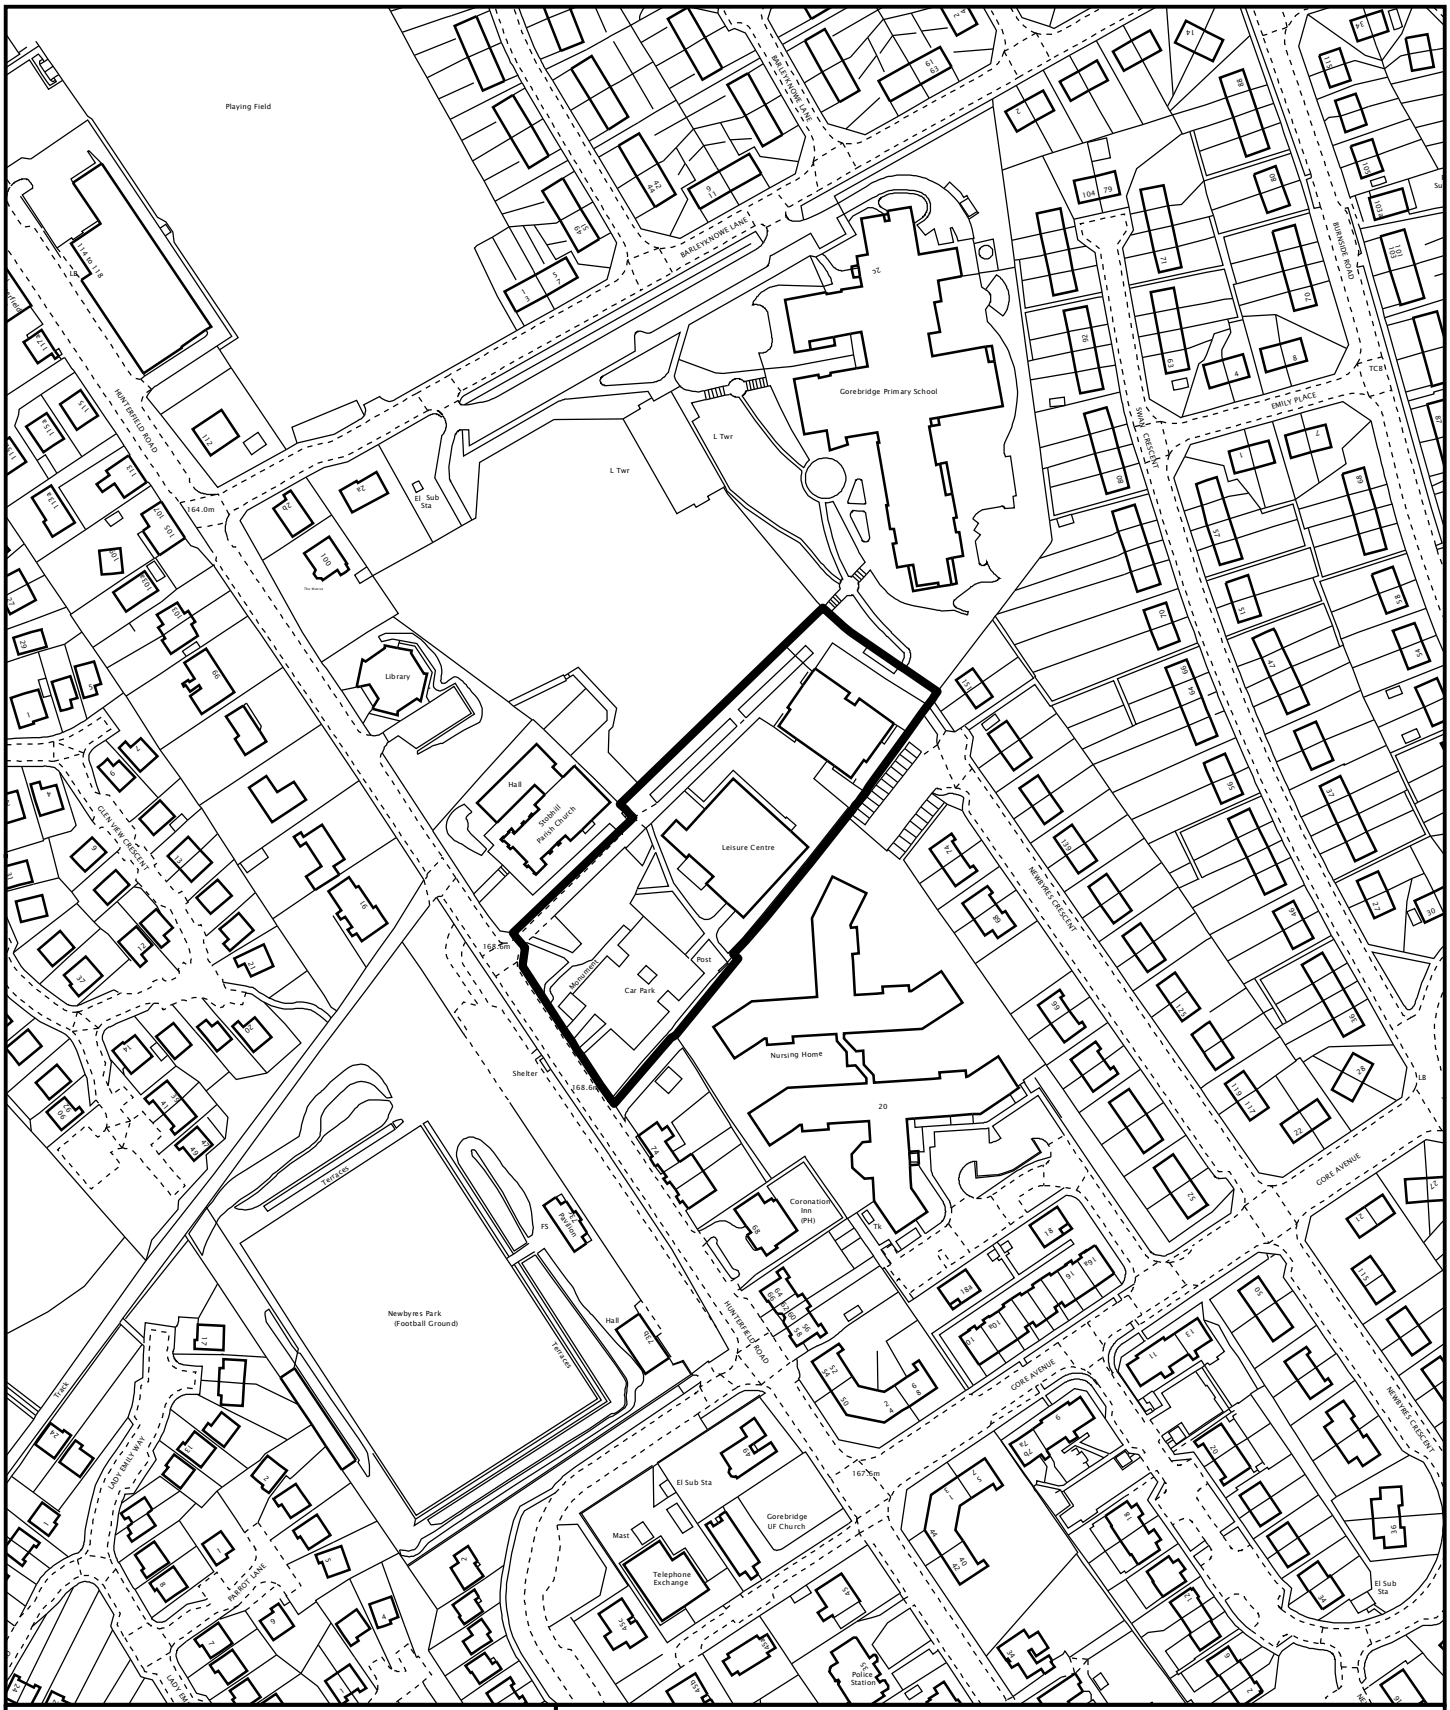

Corporate Resources

Midlothian Council
Fairfield House
8 Lothian Road
Dalkeith EH22 3ZQ

Midlothian

Erection of community centre; formation of associated car parking and landscaping at Land at Gorebridge Leisure Centre

Reproduced from the Ordnance Survey map with the permission of the controller of Her Majesty's Stationary Office. Crown copyright reserved. Unauthorised reproduction infringes Crown copyright and may lead to prosecution or civil proceedings

Midlothian Council Licence No. 100023416 (2013)

File No. 13/00182/DPP

Scale: 1:2,500

N